


INDIANA.

Township N° XXXIII. Range N° IV. 2^d Mer. N & W 2 P. M.

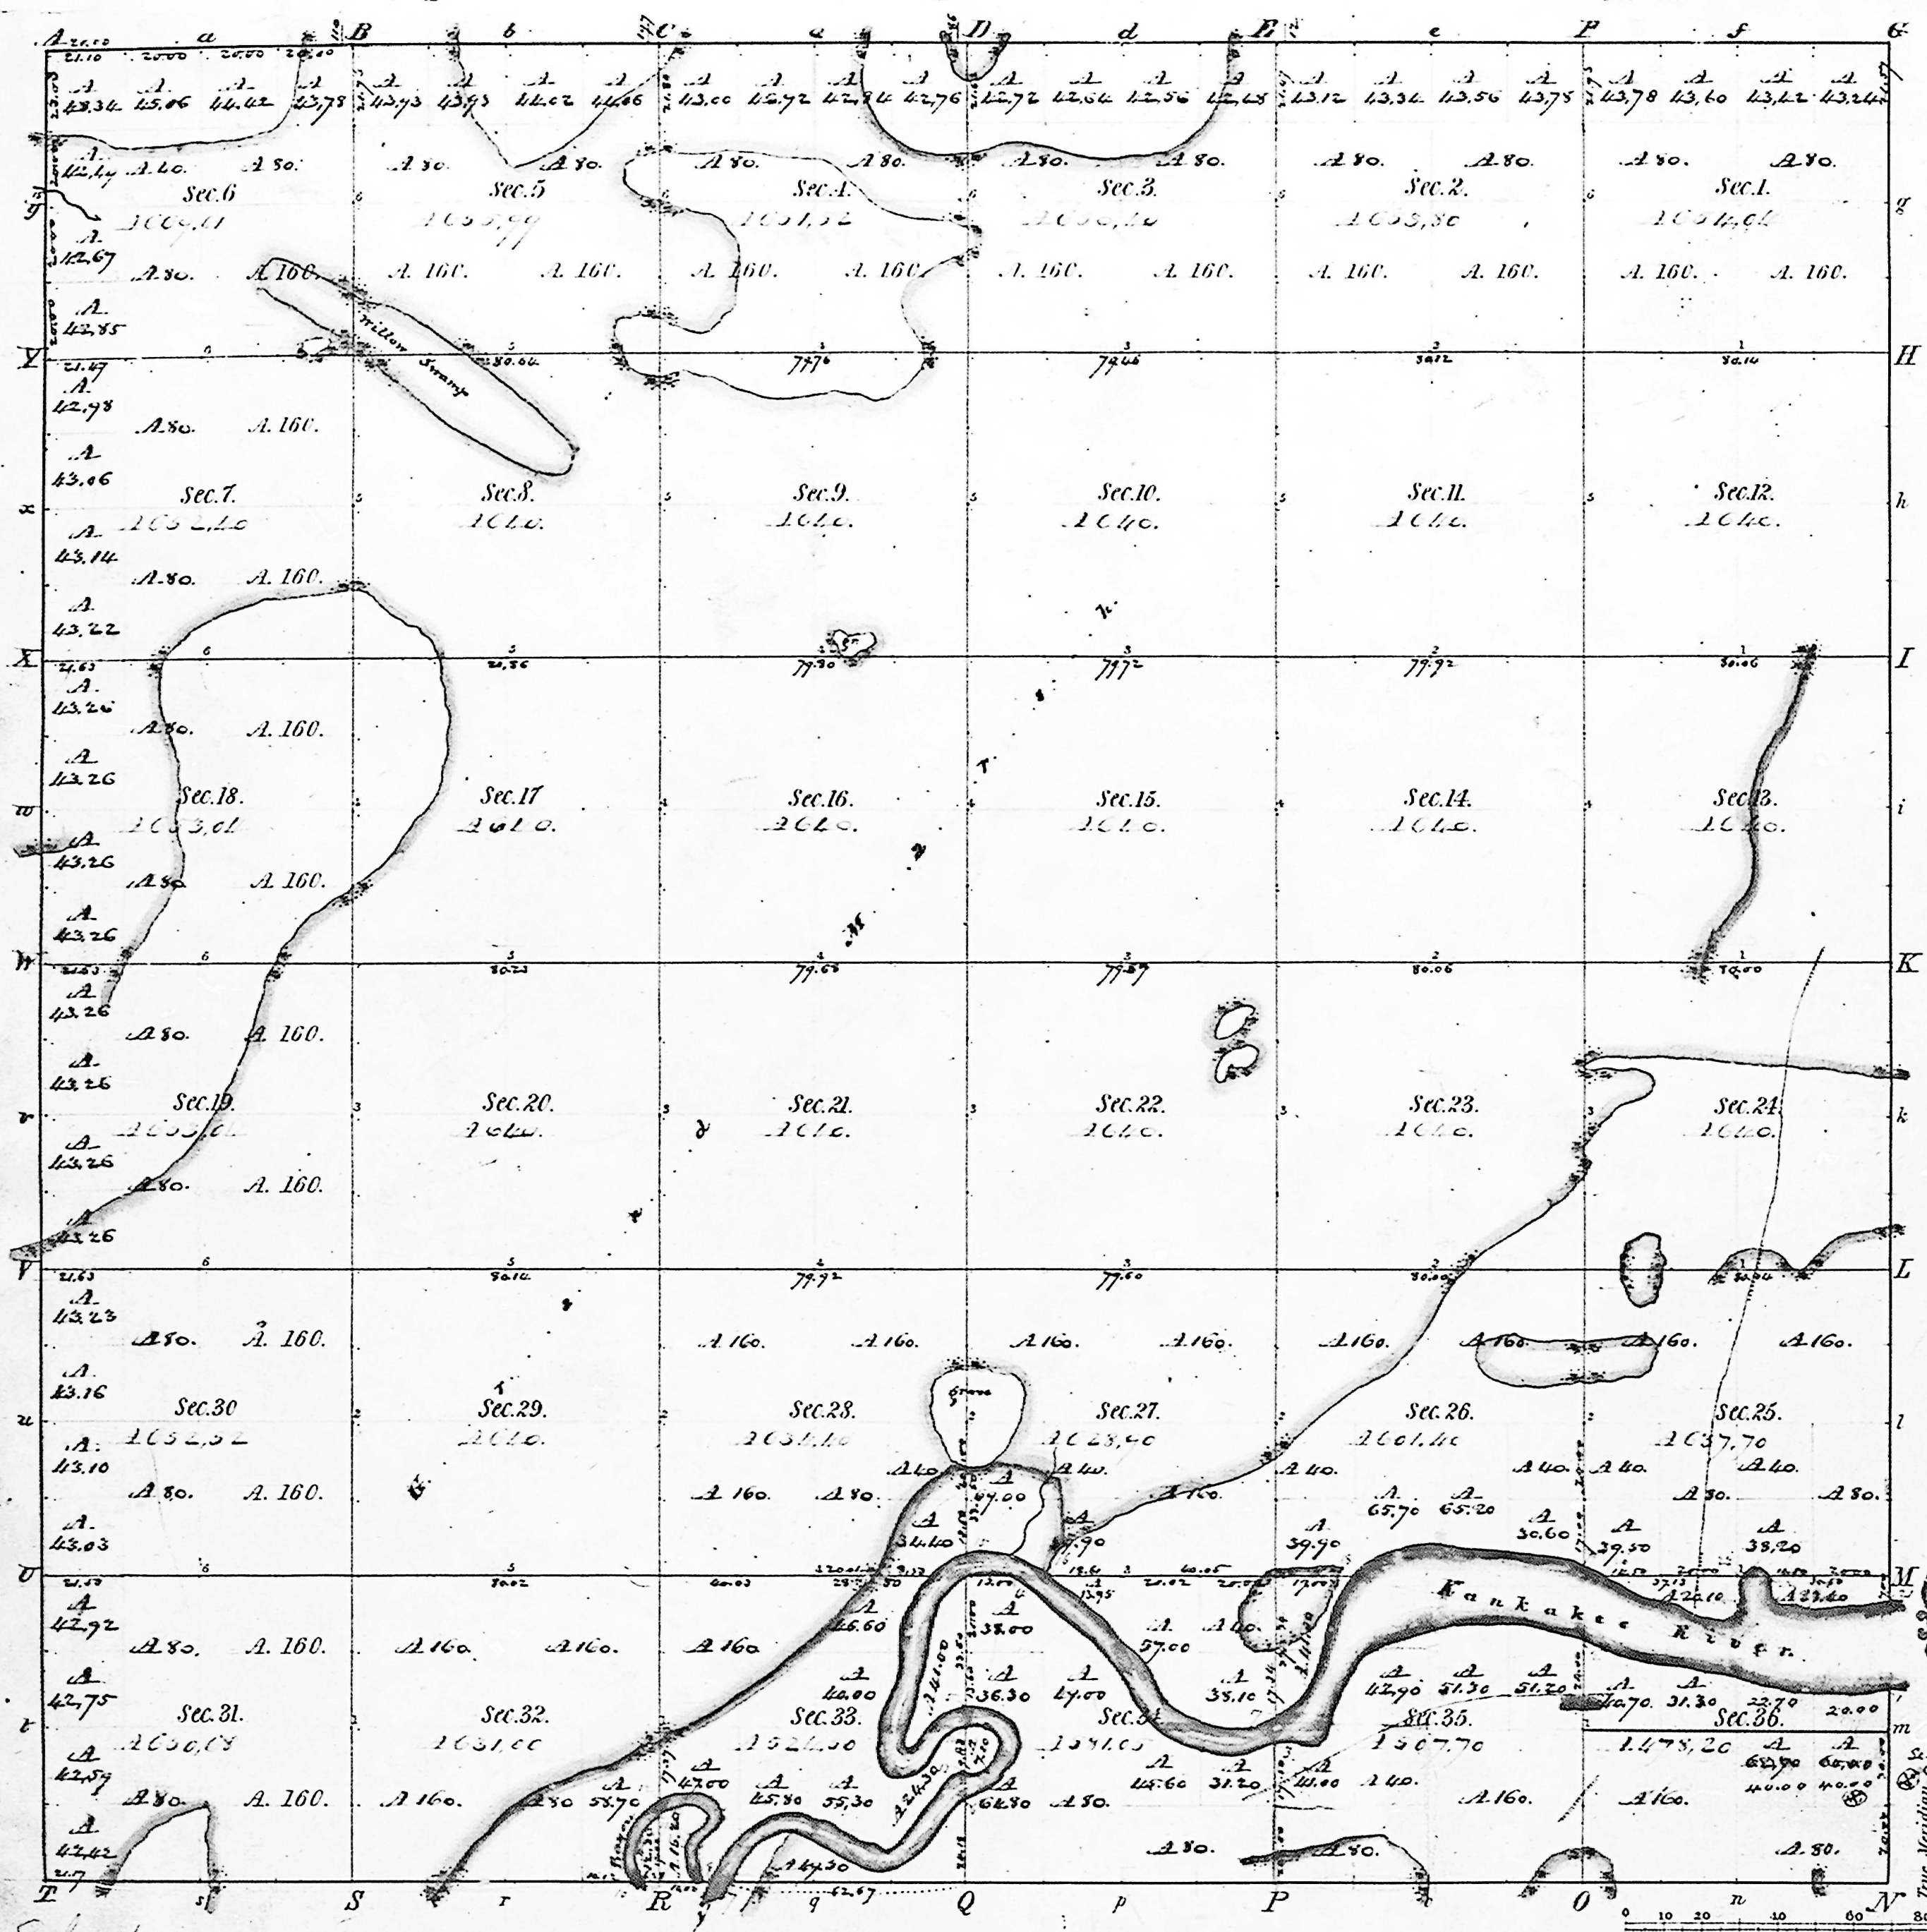

Total number of Acres: 2,200.00

Surveys Designated	By Whom Surveyed	Date of Contract	Amount of Surveys	When Surveyed	When p ^d for and ch ^d in the Sur. Gen ^l acc ^t
Township lines	Hibley & Clark	29 June 1833	31 Ch ^s Lks.	1 st of 1834	2 ^d of 1834
Subdivisions	Frederick Smith	27 th March 1834	73.55.76	1 st of 1835	3 ^d of 1835

The above Map of Township N° 33 North, of Range N° 4 West of the 2^d Principal Meridian, Indiana, is strictly conformable to the field notes of the survey thereof on file in this Office, which have been examined and approved.


Surveyor General's Office,
Cincinnati, April 24th 1836.

Meanders of Kankakee River.							
Posts	Courses	Ch ^s	Lks.	Posts	Courses	Ch ^s	Lks.
Right Bank down St.							
1.	N 87° 44'	23.00			S 74° 44'	8.00	
	N 89° 44'	4.50			S 32° 44'	5.00	
	N 20° 44'	8.82			N 81° 44'	9.22	
2.	N 25° 44'	4.00			N 70° 44'	10.00	
	West	3.00			N 32° 44'	14.00	
3.	S 13° 44'	3.85			N 61° 44'	11.00	
	N 71° 44'	36.97			N 51° 44'	15.00	
4.	N 61° 44'	6.20			N 46° 44'	36.96	
	N 81° 44'	20.00			West	12.94	
	N 76° 44'	23.00			S 58° 44'	8.00	
	S 27° 44'	11.00			S 23° 44'	10.00	
	S 44° 44'	11.34			South	9.00	
5.	S 27° 44'	15.00			S 22° 44'	10.00	
	S 11° 44'	9.00			S 9° 44'	16.00	
	S 19° 44'	7.00			S 63° 44'	2.00	
	S 32° 44'	5.00			N 24° 44'	10.00	
	S 52° 44'	7.00			N 43° 44'	6.00	
6.	S 73° 44'	10.00			N 71° 44'	4.00	
	N 86° 44'	7.00			East	3.50	
	N 68° 44'	11.00			S 67° 44'	7.00	
	N 27° 44'	15.00			S 60° 44'	6.50	
	N 67° 44'	4.00			S 10° 44'	3.00	
	N 46° 44'	29.97			S 14° 44'	4.00	
7.	N 49° 44'	8.00			S 37° 44'	7.50	
	N 85° 44'	15.53			S 69° 44'	8.07	
8.	S 78° 44'	7.00			S 54° 44'	9.00	
	S 42° 44'	6.62			S 38° 44'	17.00	
9.	S 31° 44'	11.00			S 77° 44'	9.00	
	S 6° 44'	24.00			N 13° 44'	6.00	
	S 10° 44'	19.00			N 63° 44'	17.00	
	S 10° 44'	7.00			West	3.50	
	N 58° 44'	5.00			S 37° 44'	16.02	
	N 27° 44'	5.00			Bayou or old Channel		
	N 15° 44'	6.00			N 24° 44'	7.00	
	N 54° 44'	6.00			N 61° 44'	5.50	
	S 50° 44'	2.62			N 39° 44'	6.00	
10.	S 67° 44'	4.50			N 55° 44'	10.43	
	S 52° 44'	5.00			N 61° 44'	4.50	
	S 6° 44'	5.00			S 19° 44'	7.50	
	S 39° 44'	5.00			S 45° 44'	5.00	
	S 59° 44'	5.44			S 5° 44'	5.00	
11.	N 50° 44'	4.50			S 55° 44'	8.00	
	S 44° 44'	9.00			S 12° 44'	4.00	
	S 34° 44'	11.50			S 11° 44'	6.50	
	S 39° 44'	7.00			West	2.50	
	S 50° 44'	6.00			N 16° 44'	7.00	
	N 61° 44'	18.37			N 16° 44'	4.00	
	N 83° 44'	10.00			N 42° 44'	8.00	
	S 62° 44'	7.50			N 14° 44'	3.50	
	S 34° 44'	12.00			N 71° 44'	5.00	
12.	S 48° 44'	5.20			S 75° 44'	4.00	
	Left Bank down St.				S 60° 44'	3.07	
1.	West	11.00			S 47° 44'	13.50	
	S 85° 44'	10.00			S 17° 44'	10.65	
	N 87° 44'	12.00					
	N 79° 44'	18.00					
	N 65° 44'	5.00					
	N 73° 44'	10.00					
	N 65° 44'	6.00					
	N 71° 44'	10.41					
	N 81° 44'	20.00					
	S 79° 44'	11.00					
	S 86° 44'	10.00					
	S 72° 44'	13.00					
	S 64° 44'	7.00					
	S 13° 44'	5.00					
	S 20° 44'	10.00					

Robert J. Little

Robt. J. Lytle
Sur. Gen.
by Sam. Williams
Ch. Clk.

T. N^o 33. R N^o 4 W. Ind.

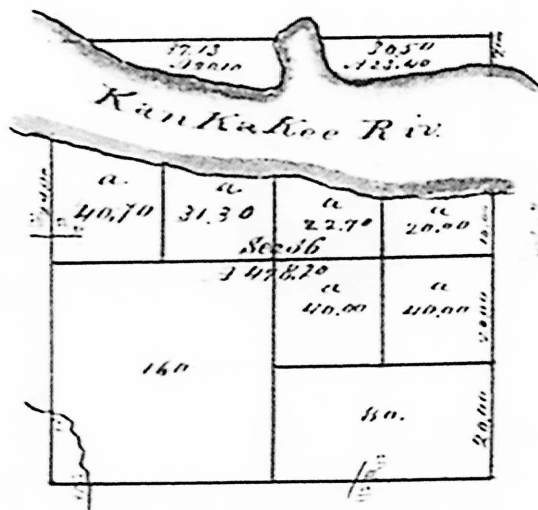

I hereby certify that the above is a plat of the
new subdivision made under act of 22nd January
1853 of the North & South East quarter of Sections
36 T. N. 33. R. N. 4 W. 2nd Meridian State of Indiana


W. J. Wilson

Commissioner & Ex
officio Surveyor Genl Indiana

Collector of the State of Indiana

[Indiana]


T. N^o 33 R. N^o 4 W. Ind.

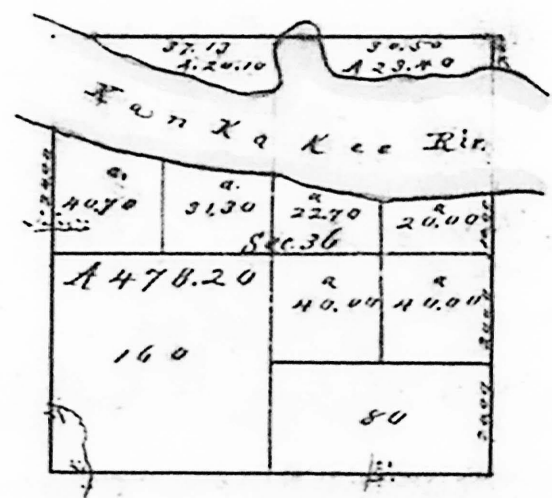

I hereby certify that the above is a plat of the new subdivision made under the Act of 22nd January 1853 of the north & south east quarter of Section 36 T. no. 33 R. no 4 W. 2nd Meridian State of Indiana

J. H. Nelson

Commissioner & Ex.
Officio Surveyor General
of Indiana

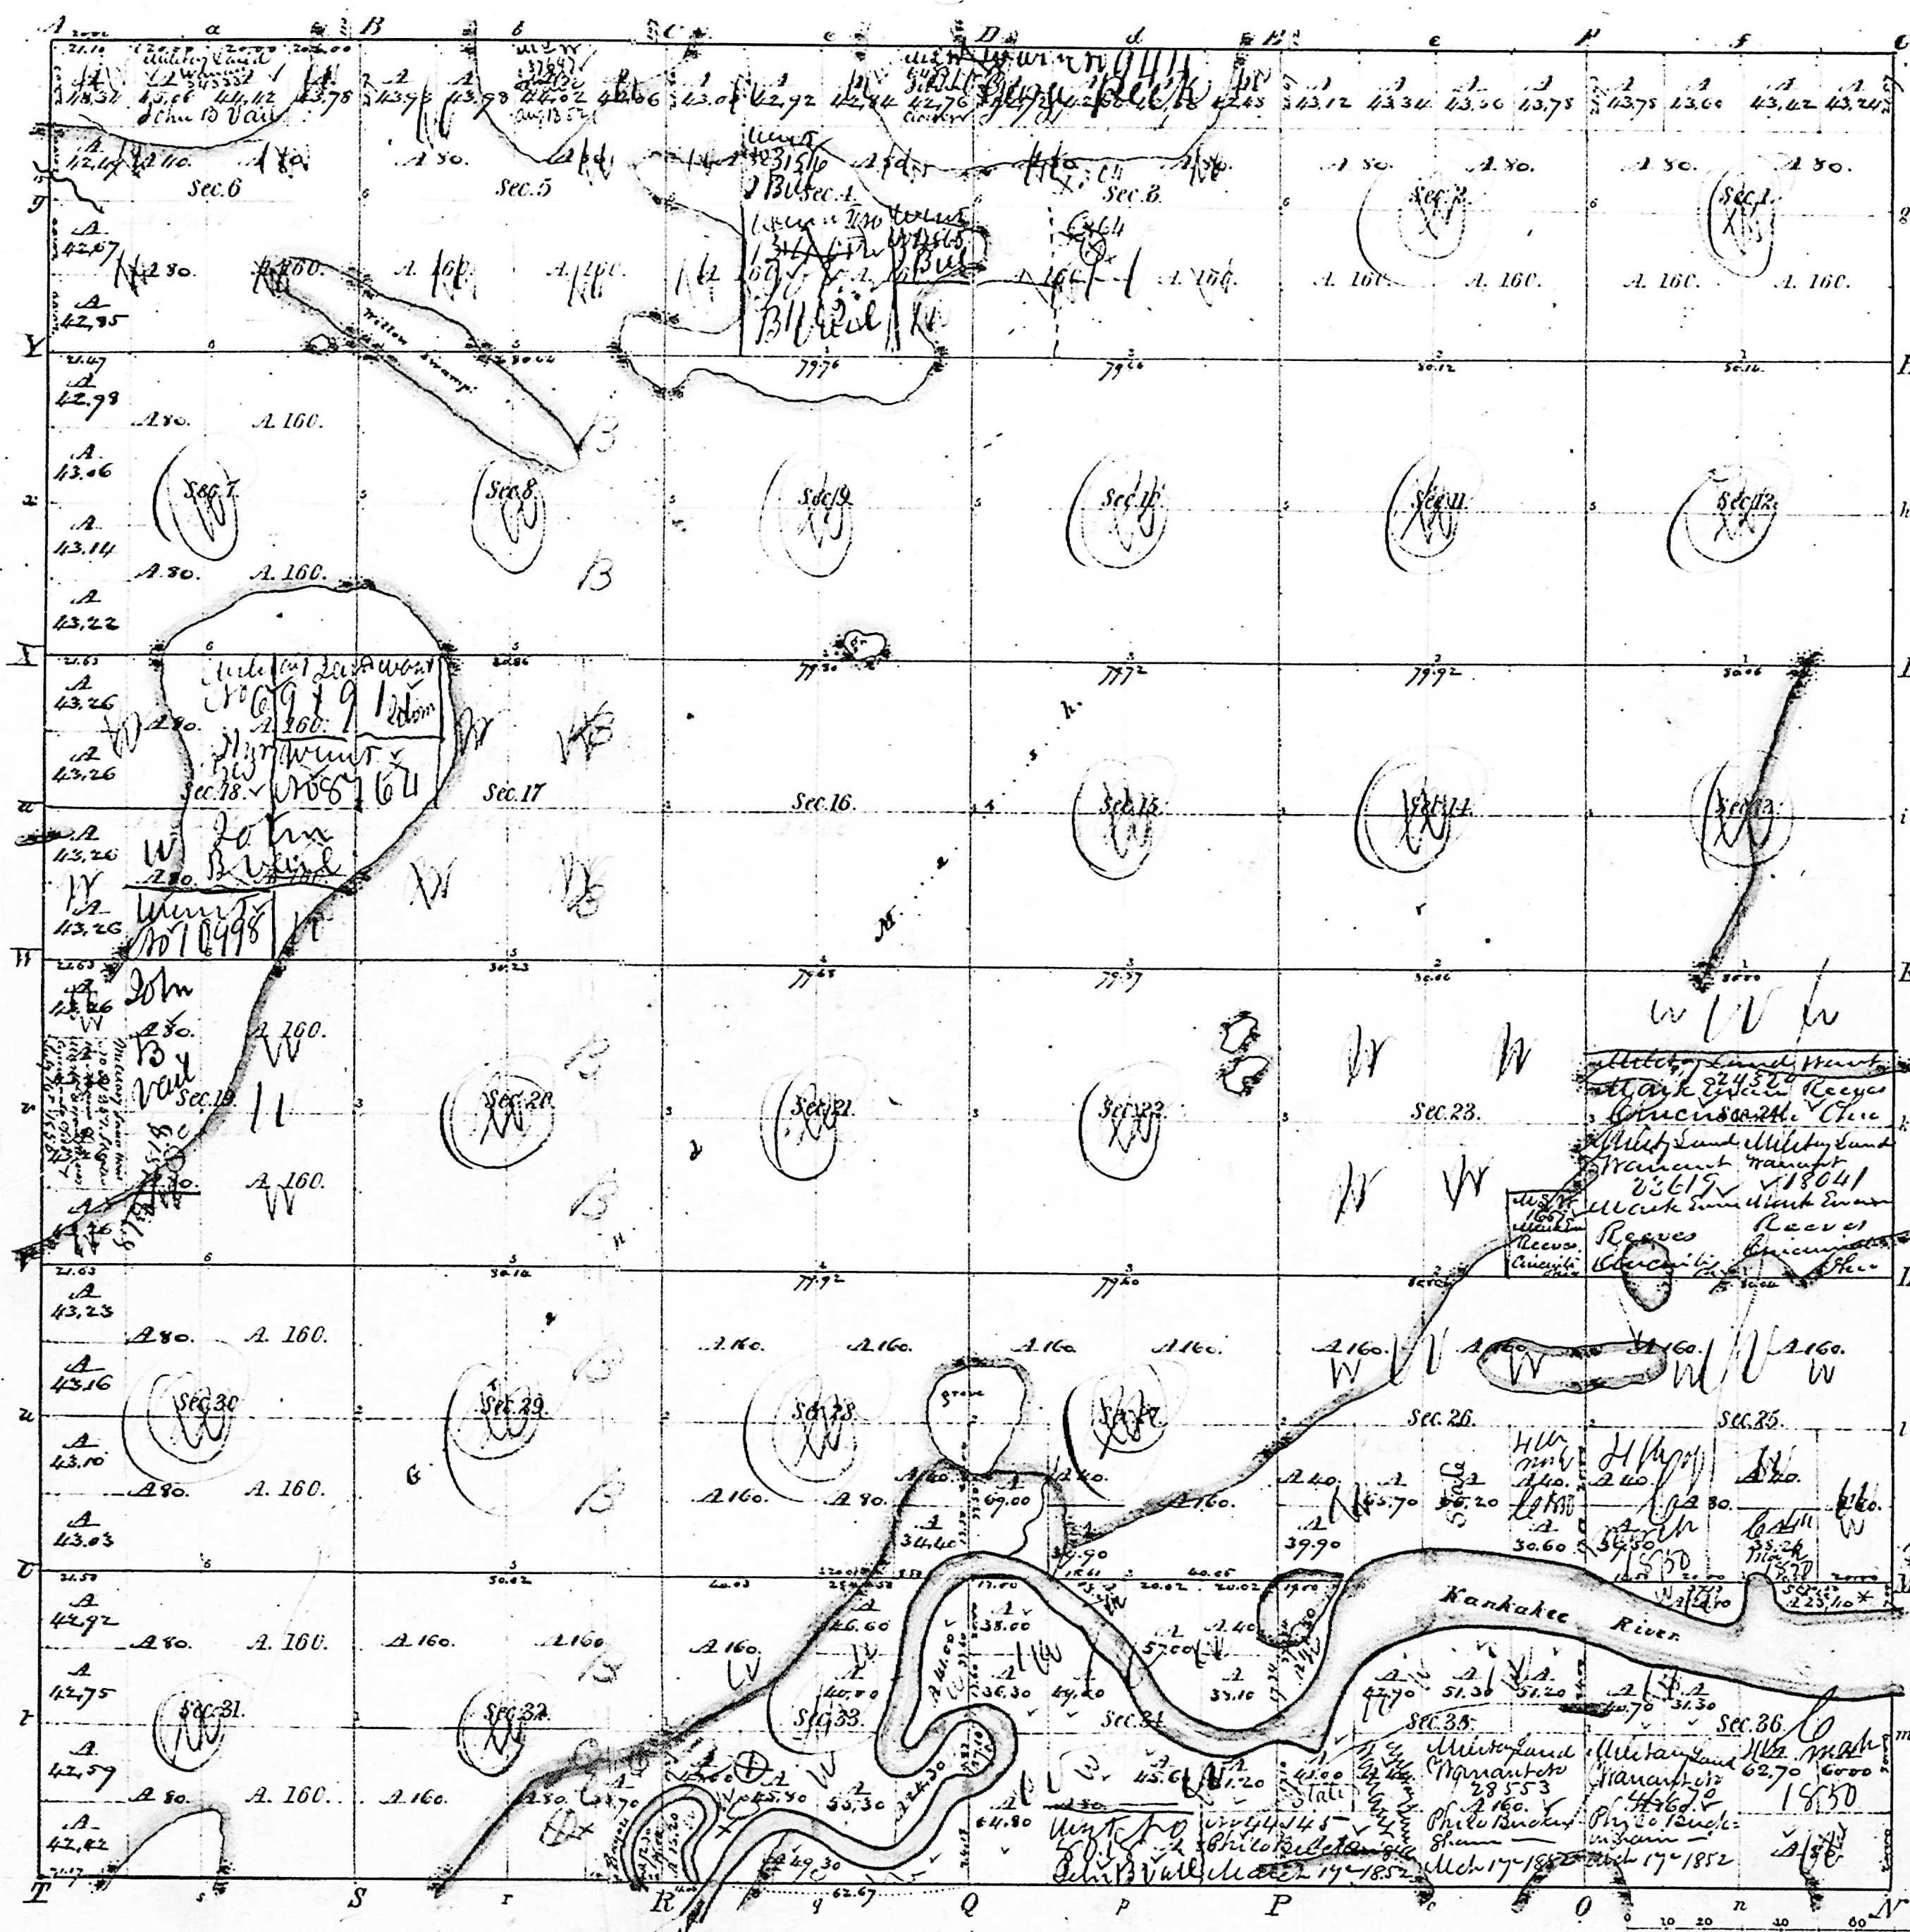[illegible][illegible]